BONDED OIL Co. SURVEY
Pt. Lot #69 Orig. Plat
3-17-62 CELINA-OHIO

0906301001
.002

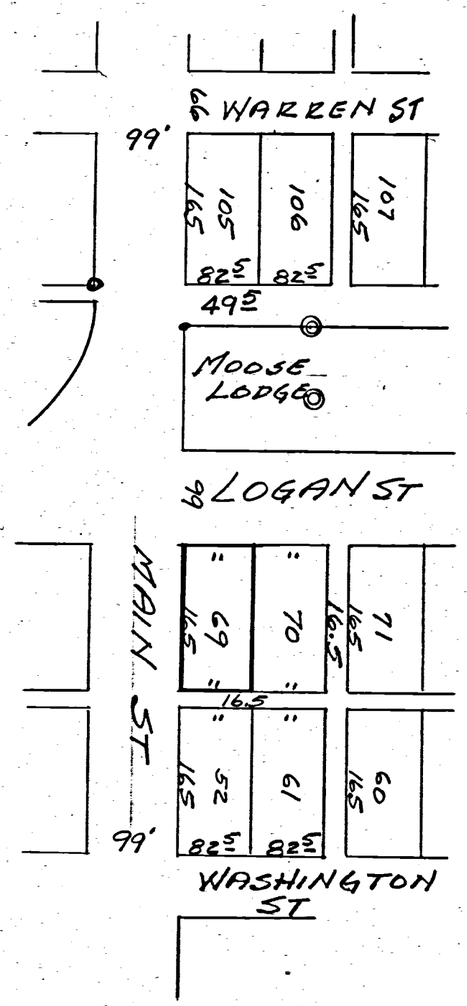

LOCATION DETAIL
Lot 69 Orig. Plat.
CELINA- OHIO.

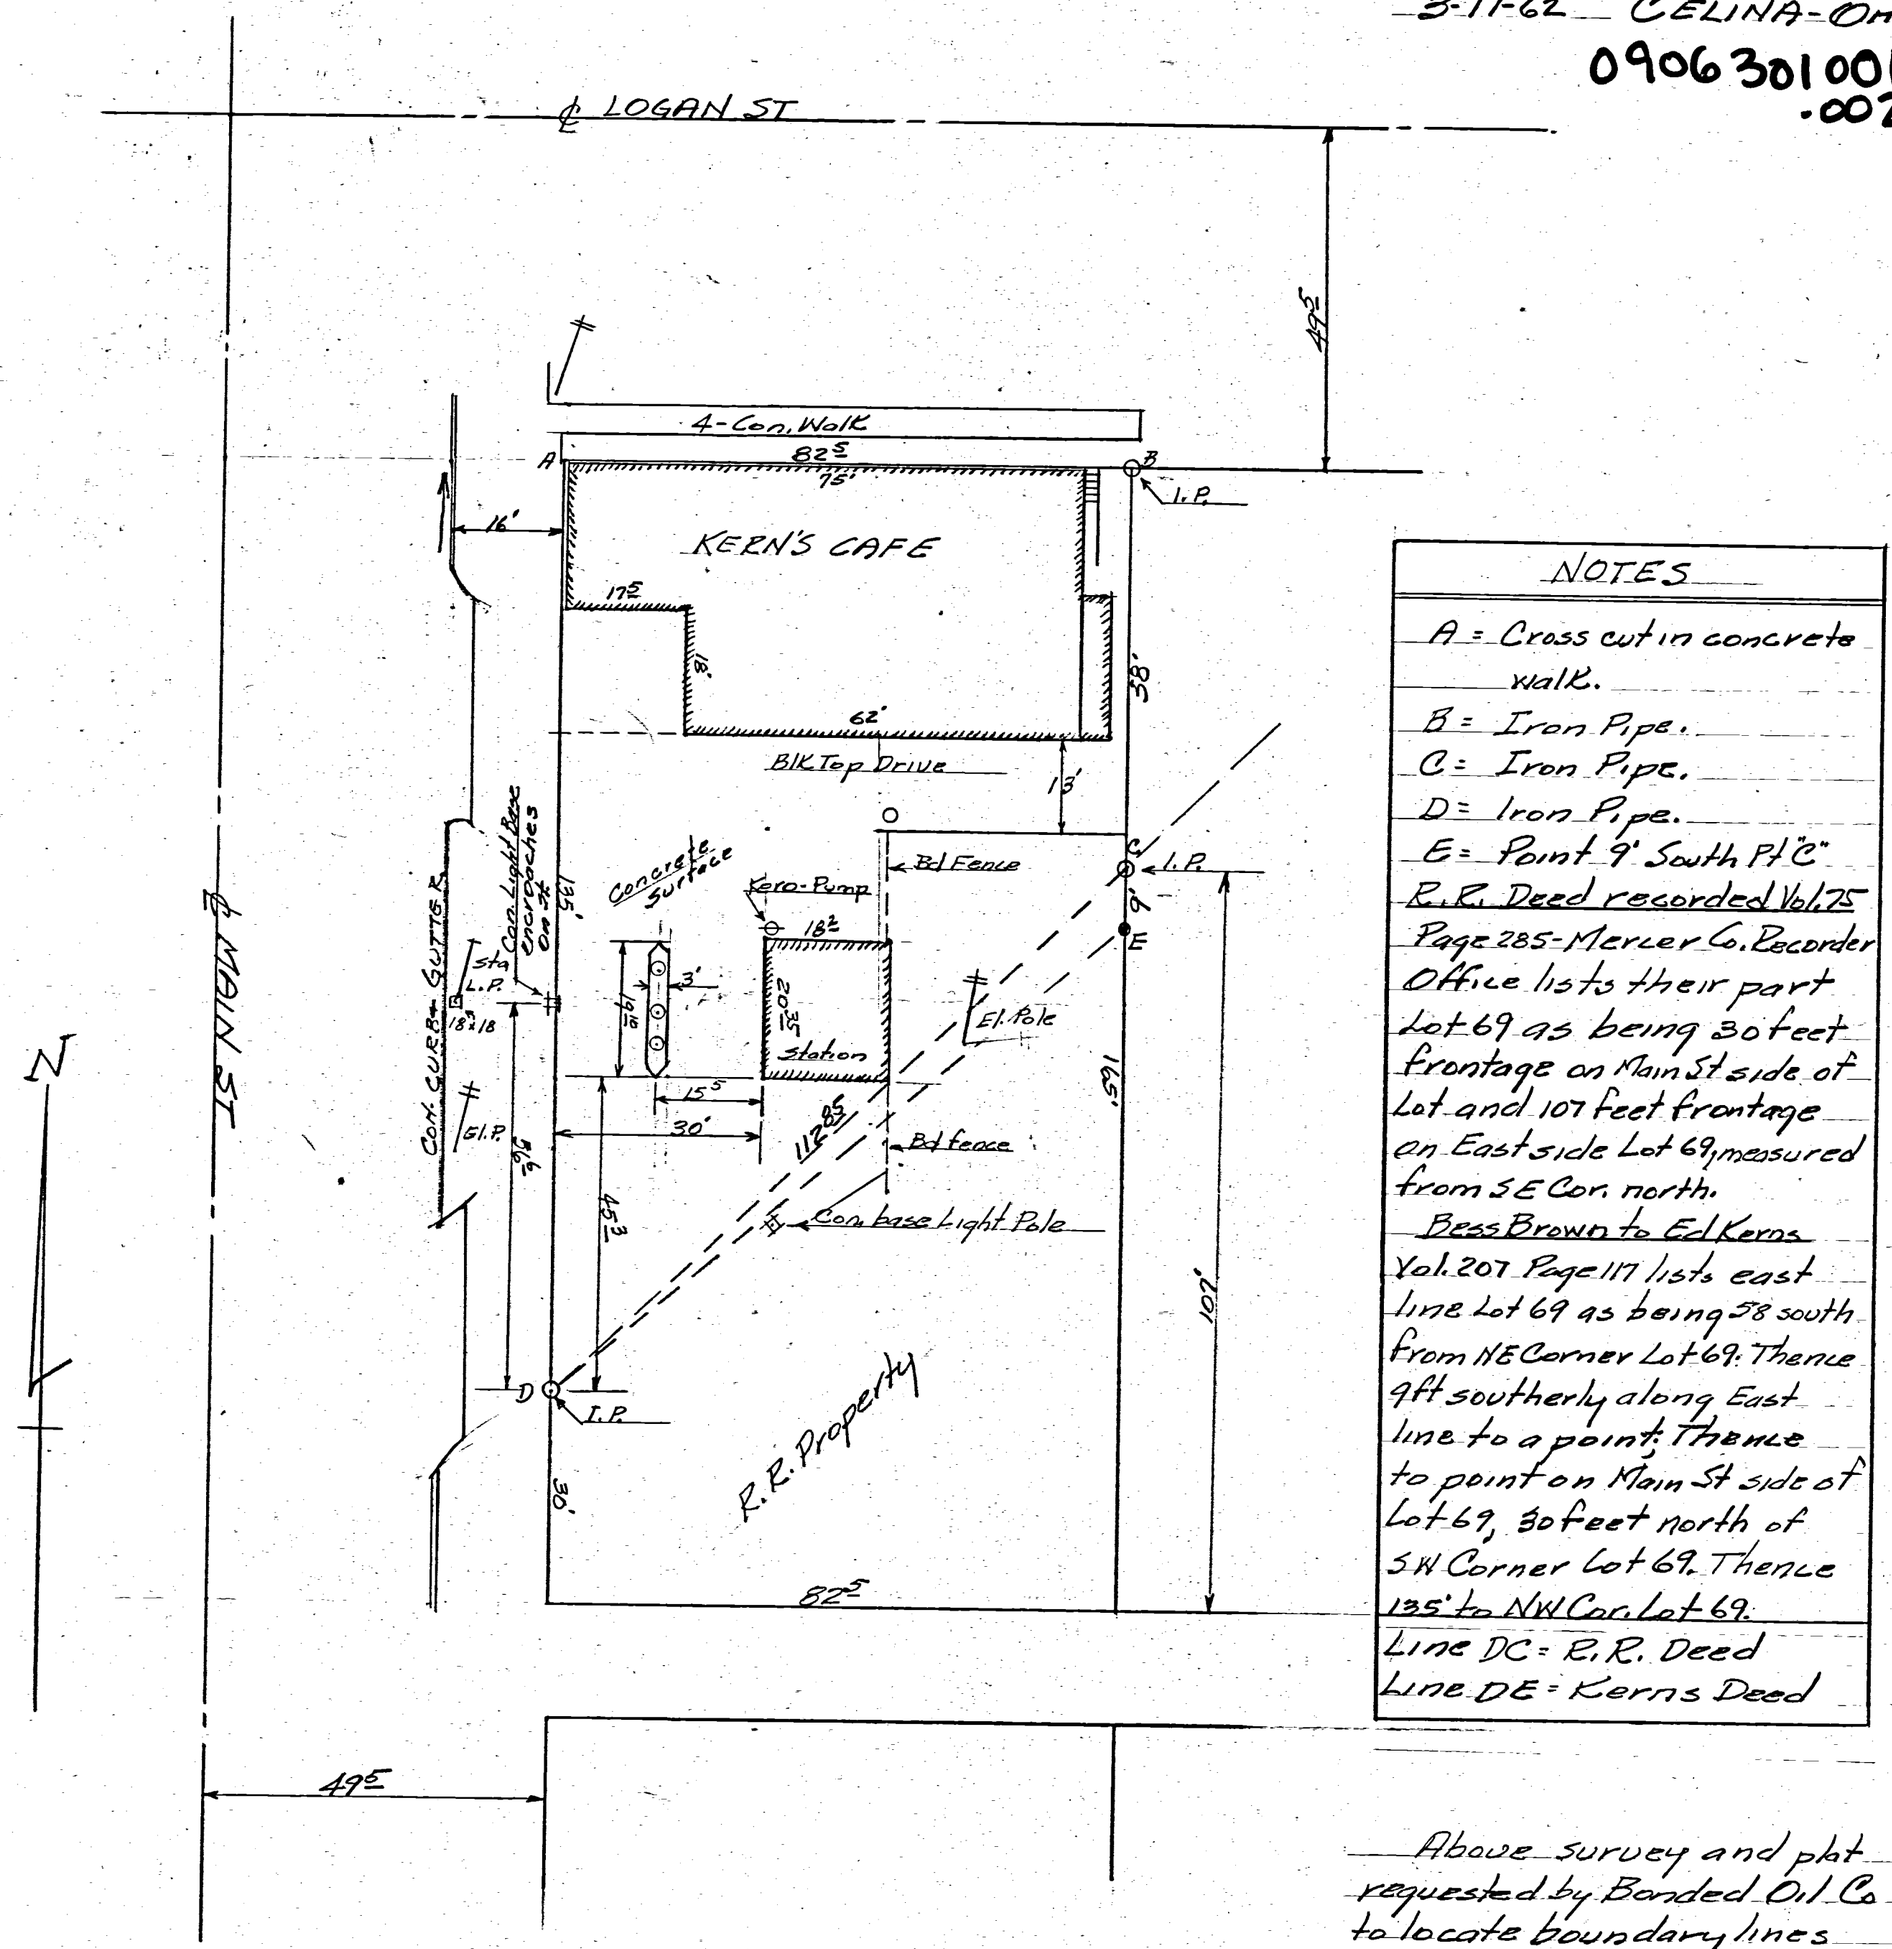

Detail - Lot 69 Orig. Plat

SCALE 1" = 20'

NOTES

A = Cross cut in concrete walk.
B = Iron Pipe.
C = Iron Pipe.
D = Iron Pipe.
E = Point 9' South Pt "C"
R. R. Deed recorded Vol. 75 Page 285 - Mercer Co. Recorder Office lists their part Lot 69 as being 30 feet frontage on Main St side of Lot and 107 feet frontage on East side Lot 69, measured from SE Cor. north.

Bess Brown to Ed Kerns Vol. 207 Page 117 lists east line Lot 69 as being 58 south from NE Corner Lot 69. Thence 9 ft southerly along East line to a point. Thence to point on Main St side of Lot 69, 30 feet north of SW Corner Lot 69. Thence 135' to NW Cor. Lot 69.

Line DC = R. R. Deed
Line DE = Kerns Deed

Above survey and plat requested by Bonded Oil Co to locate boundary lines topographic features is correct to best of my knowledge.

3-17-62 B. R. Herbert

NB25 P58